MARK	REVISION	DATE

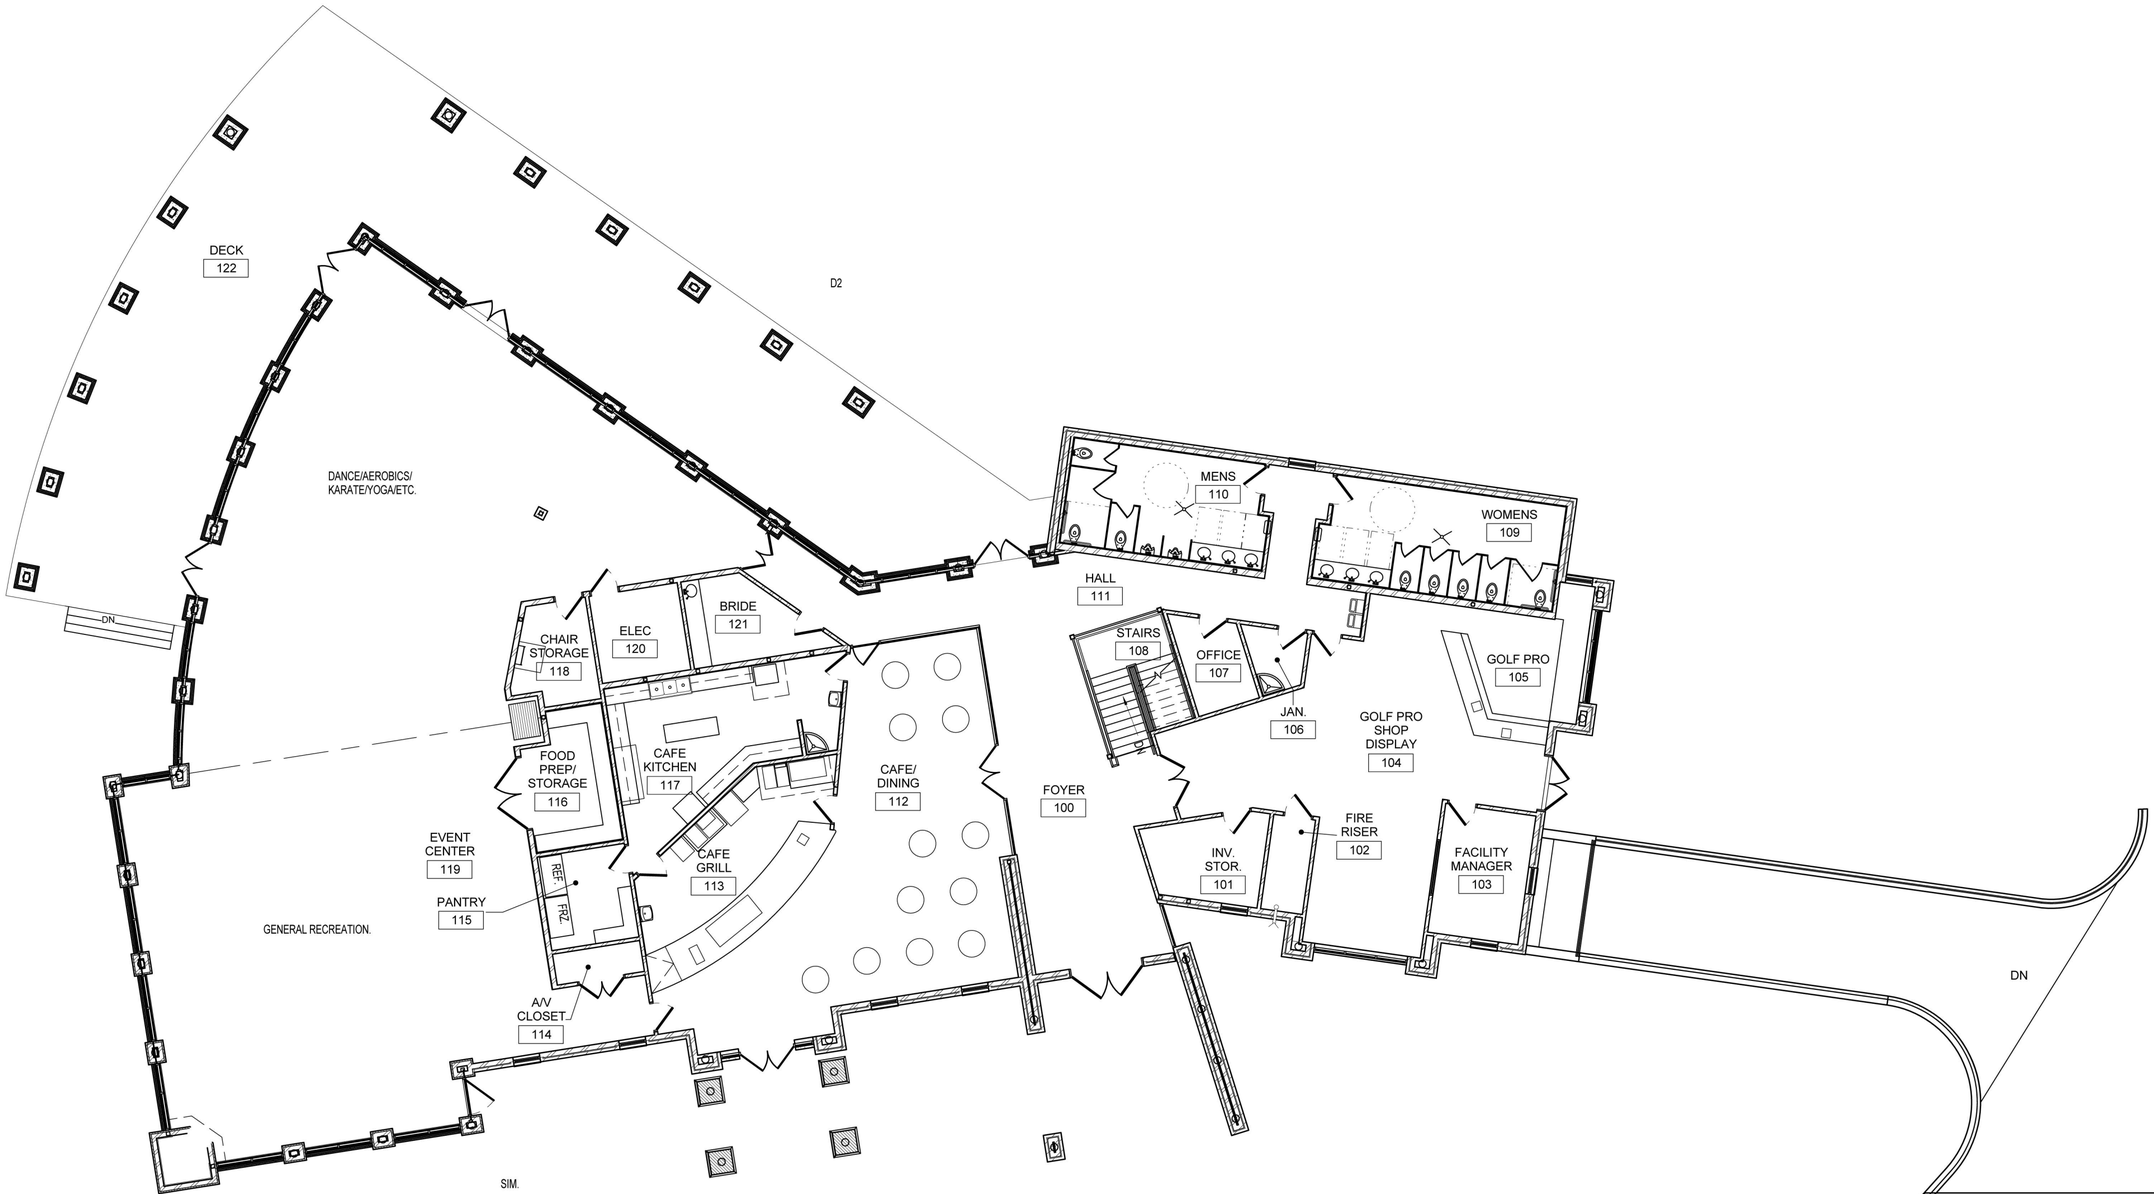

D2 A101 MAIN LEVEL FLOOR PLAN
SCALE: 1/8" = 1'-0" 10,233 S.F. CURRENT

N

CURTIS MINER ARCHITECTURE
233 SOUTH PLEASANT GROVE BLVD.
SUITE #105
PLEASANT GROVE, UTAH 84062
PHONE: (801) 769-3000
FAX: (801) 769-3001
cma@cmautah.com

DATE: 04.28.2011
PROJECT #: CMA1044
PROJ. MAN.: NCM
CHECKED BY: JVT

THE INFORMATION HEREIN IS THE PROPERTY OF CURTIS MINER ARCHITECTURE AND MAY NOT BE REPRODUCED WITHOUT WRITTEN CONSENT.
© 2011 CURTIS MINER ARCHITECTURE, LLC

PROJECT:
CEDAR HILLS CoRC
RECREATION CENTER
10640 N Clubhouse Drive
Cedar Hills, Utah 84062
"FOR CONSTRUCTION SET"

SHEET DESCRIPTION:
MAIN LEVEL FLOOR PLAN

SHEET:
A101